
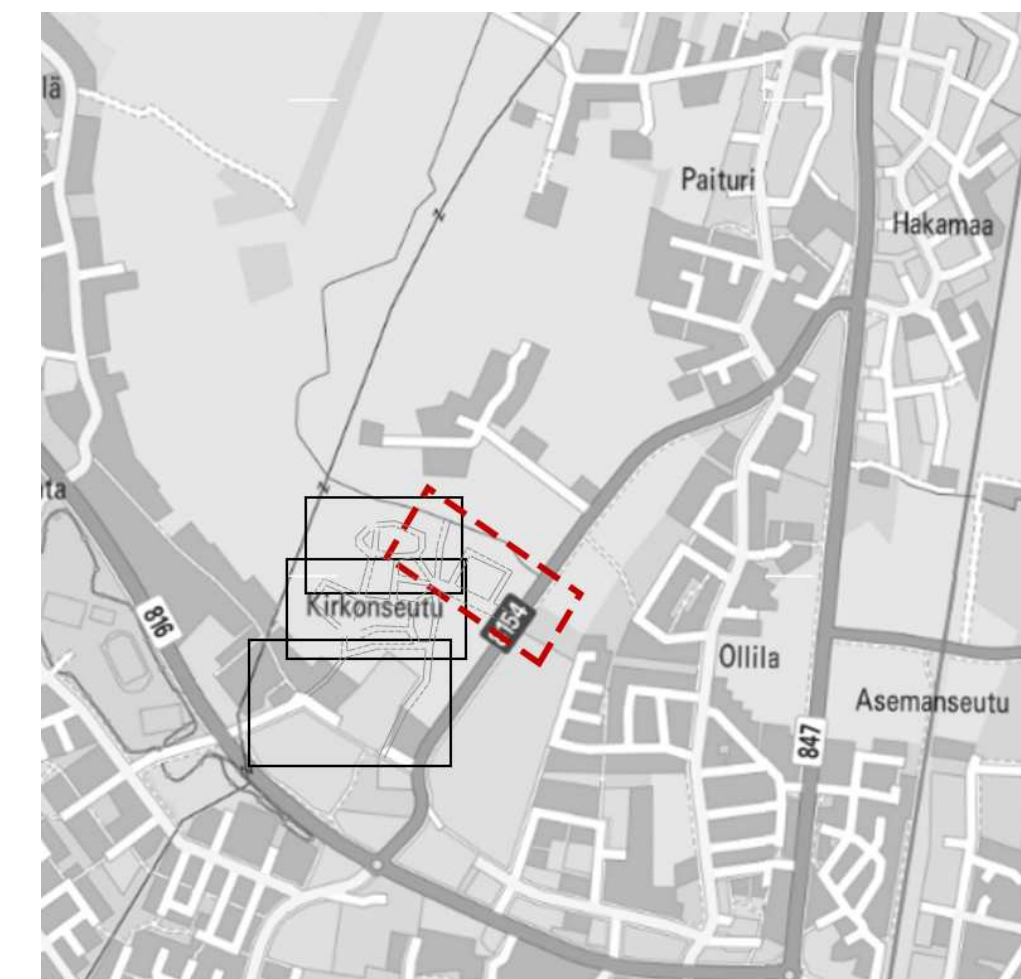
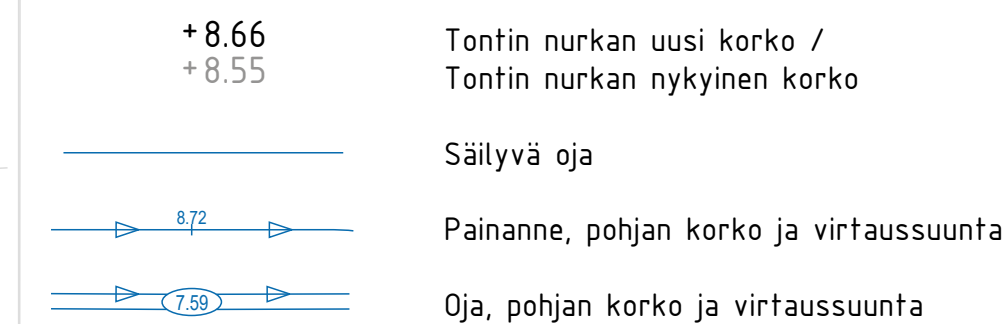
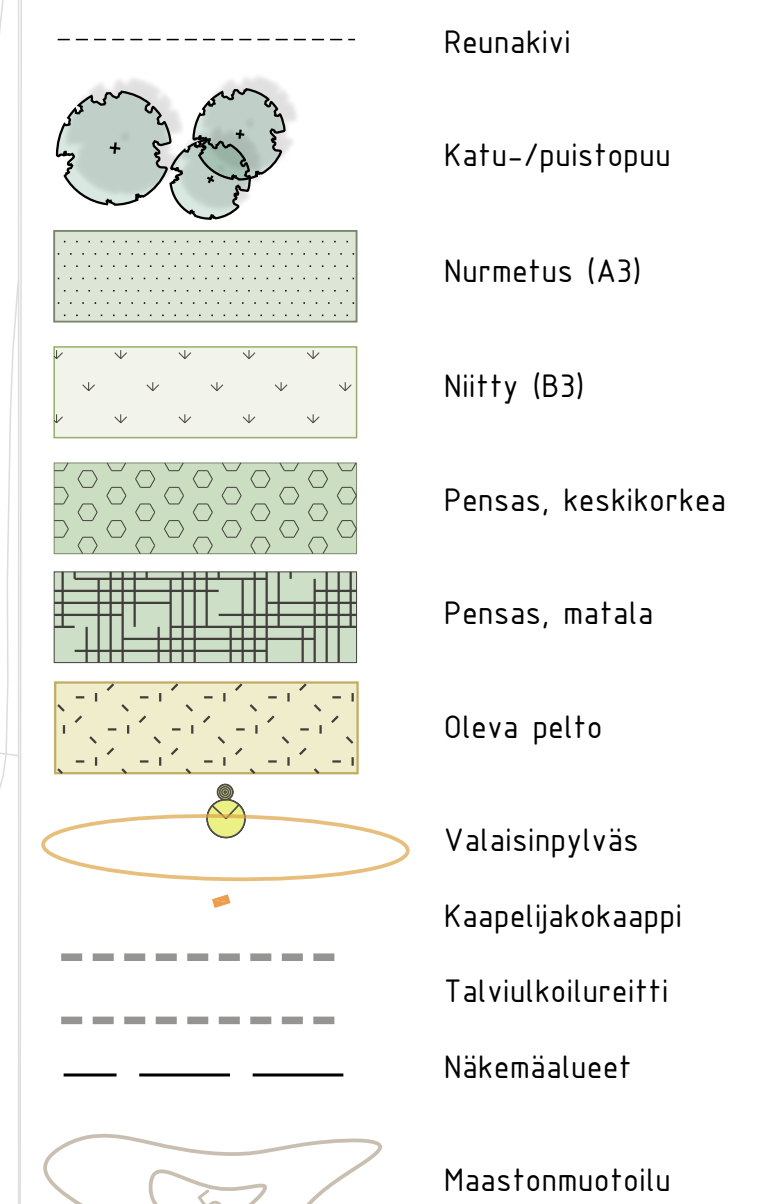
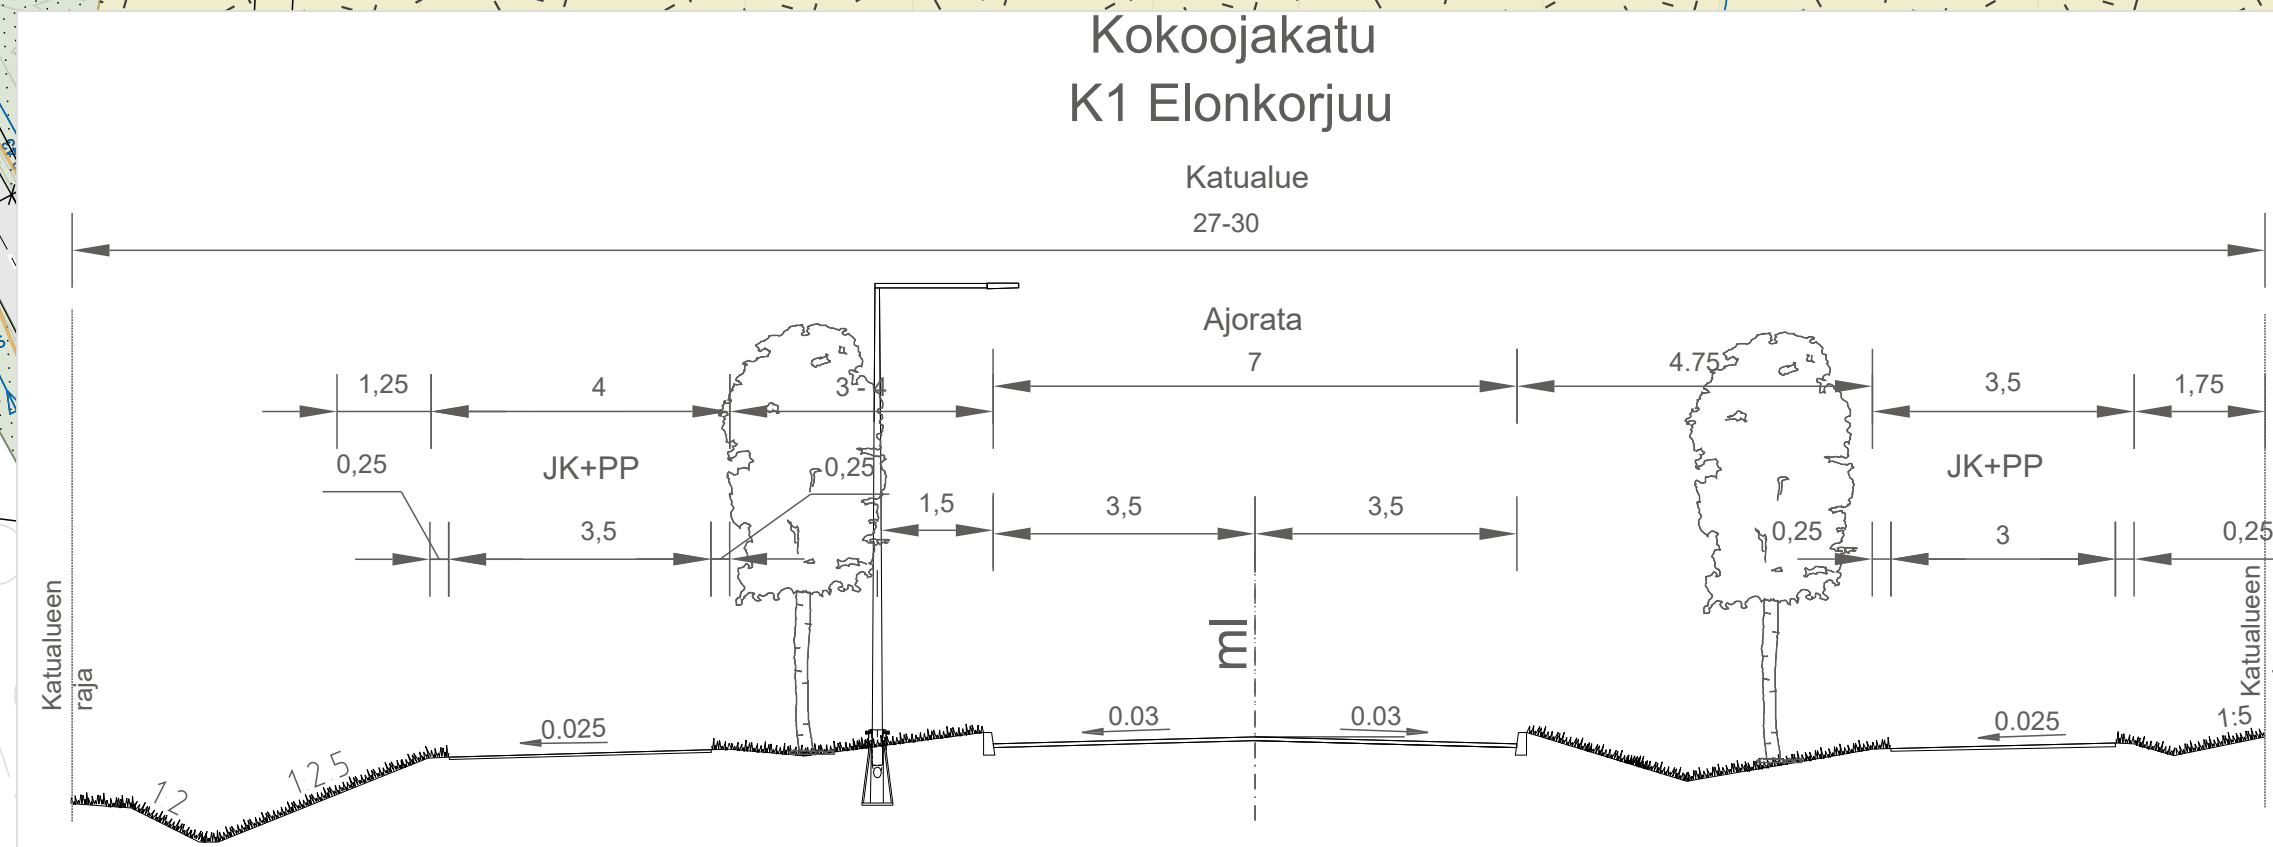
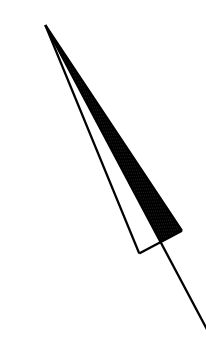


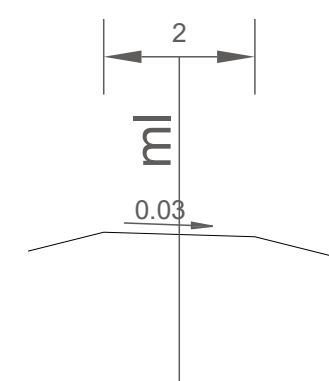

KEMPELE